NOTES

1. TREE TO BE RELOCATED BY CITY OF DENTON.
2. TREE TO BE REMOVED BY CONTRACTOR.
3. EXISTING TRANSFORMER.
4. 15" SANITARY SEWER LINE, LOCATED BY THE CITY OF DENTON.
5. DIMENSION BY CITY OF DENTON UTILITY DEPT.

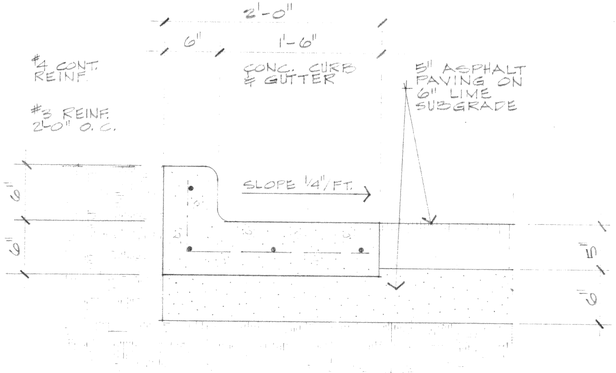

2 CURB AND GUTTER DETAIL
1 1/2" = 1'-0"

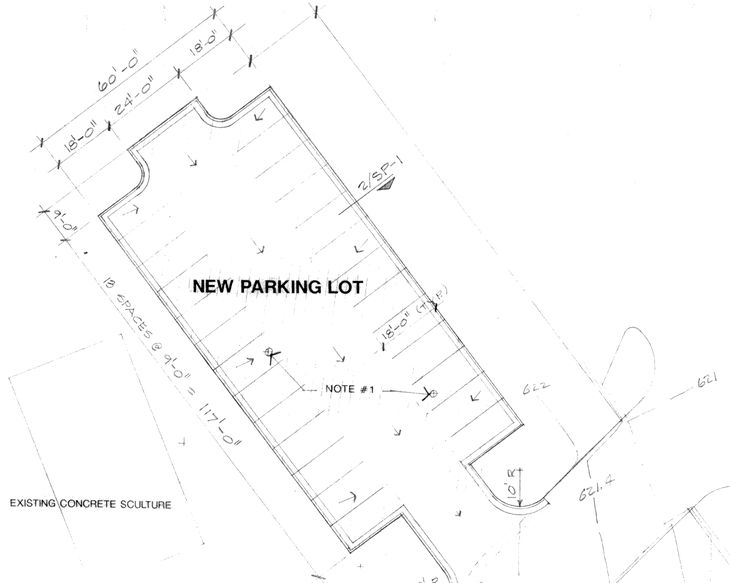

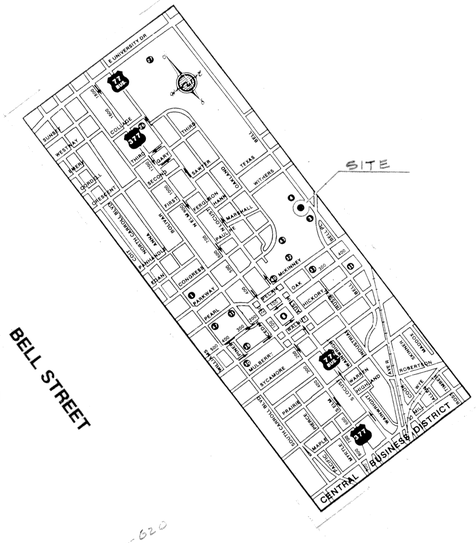

LOCATION PLAN

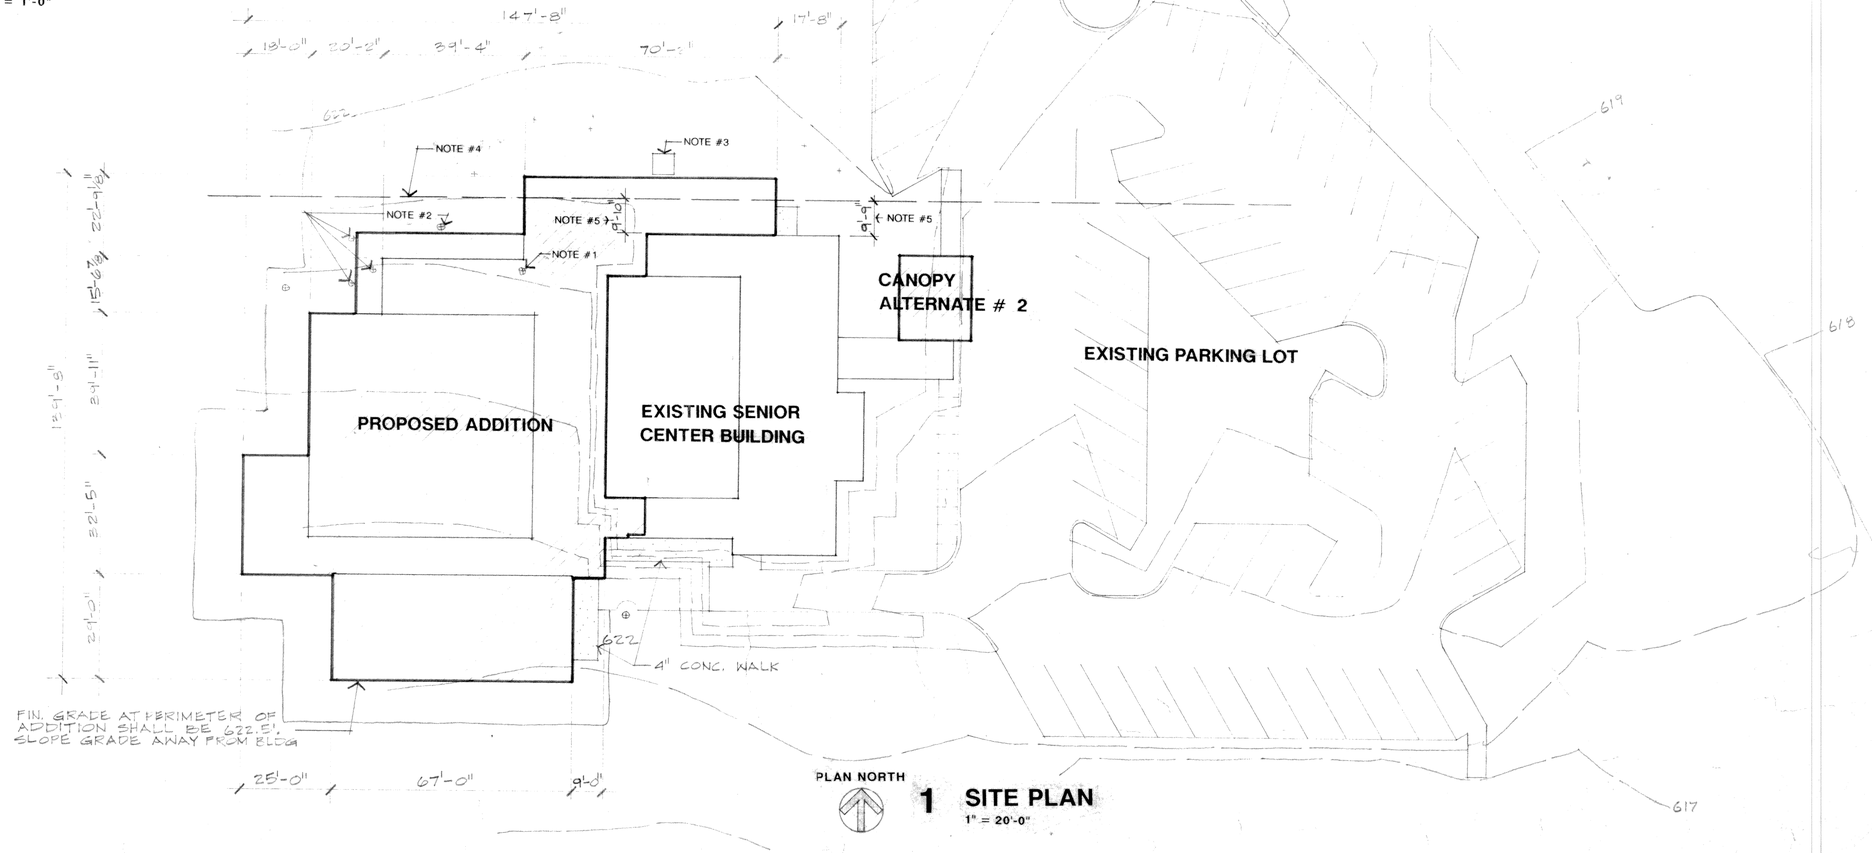

1 SITE PLAN
1" = 20'-0"

***NOTE: Construction Sequencing and Care**
The existing City of Denton Senior Center is an operating center and will continue to operate during the construction of the Addition and Remodeling work. The Contractor shall exercise care and diligence to minimize any interruptions to the daily operations of the present Senior Center programs and facilities. The Contractor is advised to clear hazardous debris from the public areas during construction to maintain, to the best of his ability, obstacle free access to and around the public areas of the Center, its addition and the park site. The Contractor shall construct the new work (the Addition), allow the Owner to relocate existing programs and activities into the new construction, and then remodel the present center as shown on the drawings.

Revisions

NPH Architects
16479 Dallas Parkway Suite 710
Dallas, Texas 75248
(214)250-3399

REGISTERED ARCHITECT * STATE OF TEXAS * NORMAN PHILLIPS JR.

SENIOR CENTER ADDITION
515 N. Bell Avenue Denton, Texas 76201
Department of Parks and Recreation
City of Denton, TX

NPH # 8812	Project Number
E. O. R.	Drawn By
N.P.H.	Checked By
MARCH 28, 1989	Date Issued

Sheet Number
SP-1
OF 1
Of 28 Sheets